



CUSTOM STAIR DETAILS

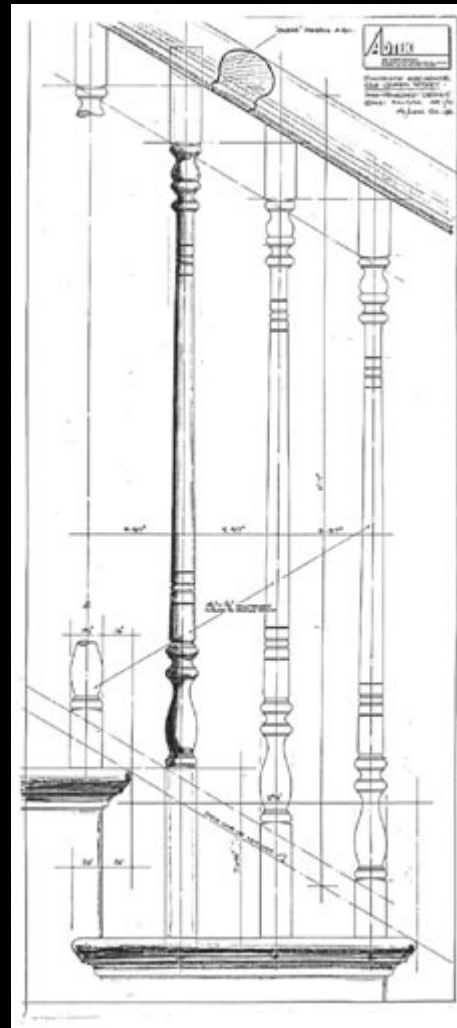

8'-0" (WALL POST AT CORNER END - HAND OF MAIN STAIR)

8'-0" (STARTING NEWEL POST EXHIBIT VOLUME - START OF MAIN STAIR)

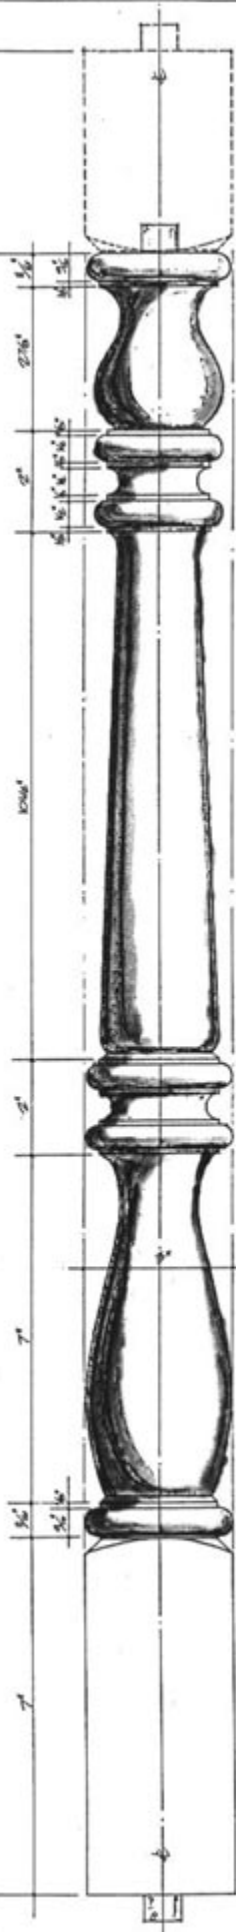

NOTE: ALL NEWEL POSTS TO BE FINISHED TO MATCH HANDRAILS.

CHATELAIN RESIDENCE,
244 BUCHAN STREET, NIAGARA ON THE LAKE,
MAIN STAIRCASE, NEWEL POST DETAIL.
APRIL 2011 PM. SCALE: 1/4" = 1'-0". 90/0406 90.64




DIMITRIEFF RESIDENCE
284 QUEEN STREET, NIAGARA ON THE LAKE.

STAIR STRINGER PANEL DETAIL

SCALE: 1/4 F.S. & FULL SIZE. JUNE 14/91.

90/0406 SKA 77.

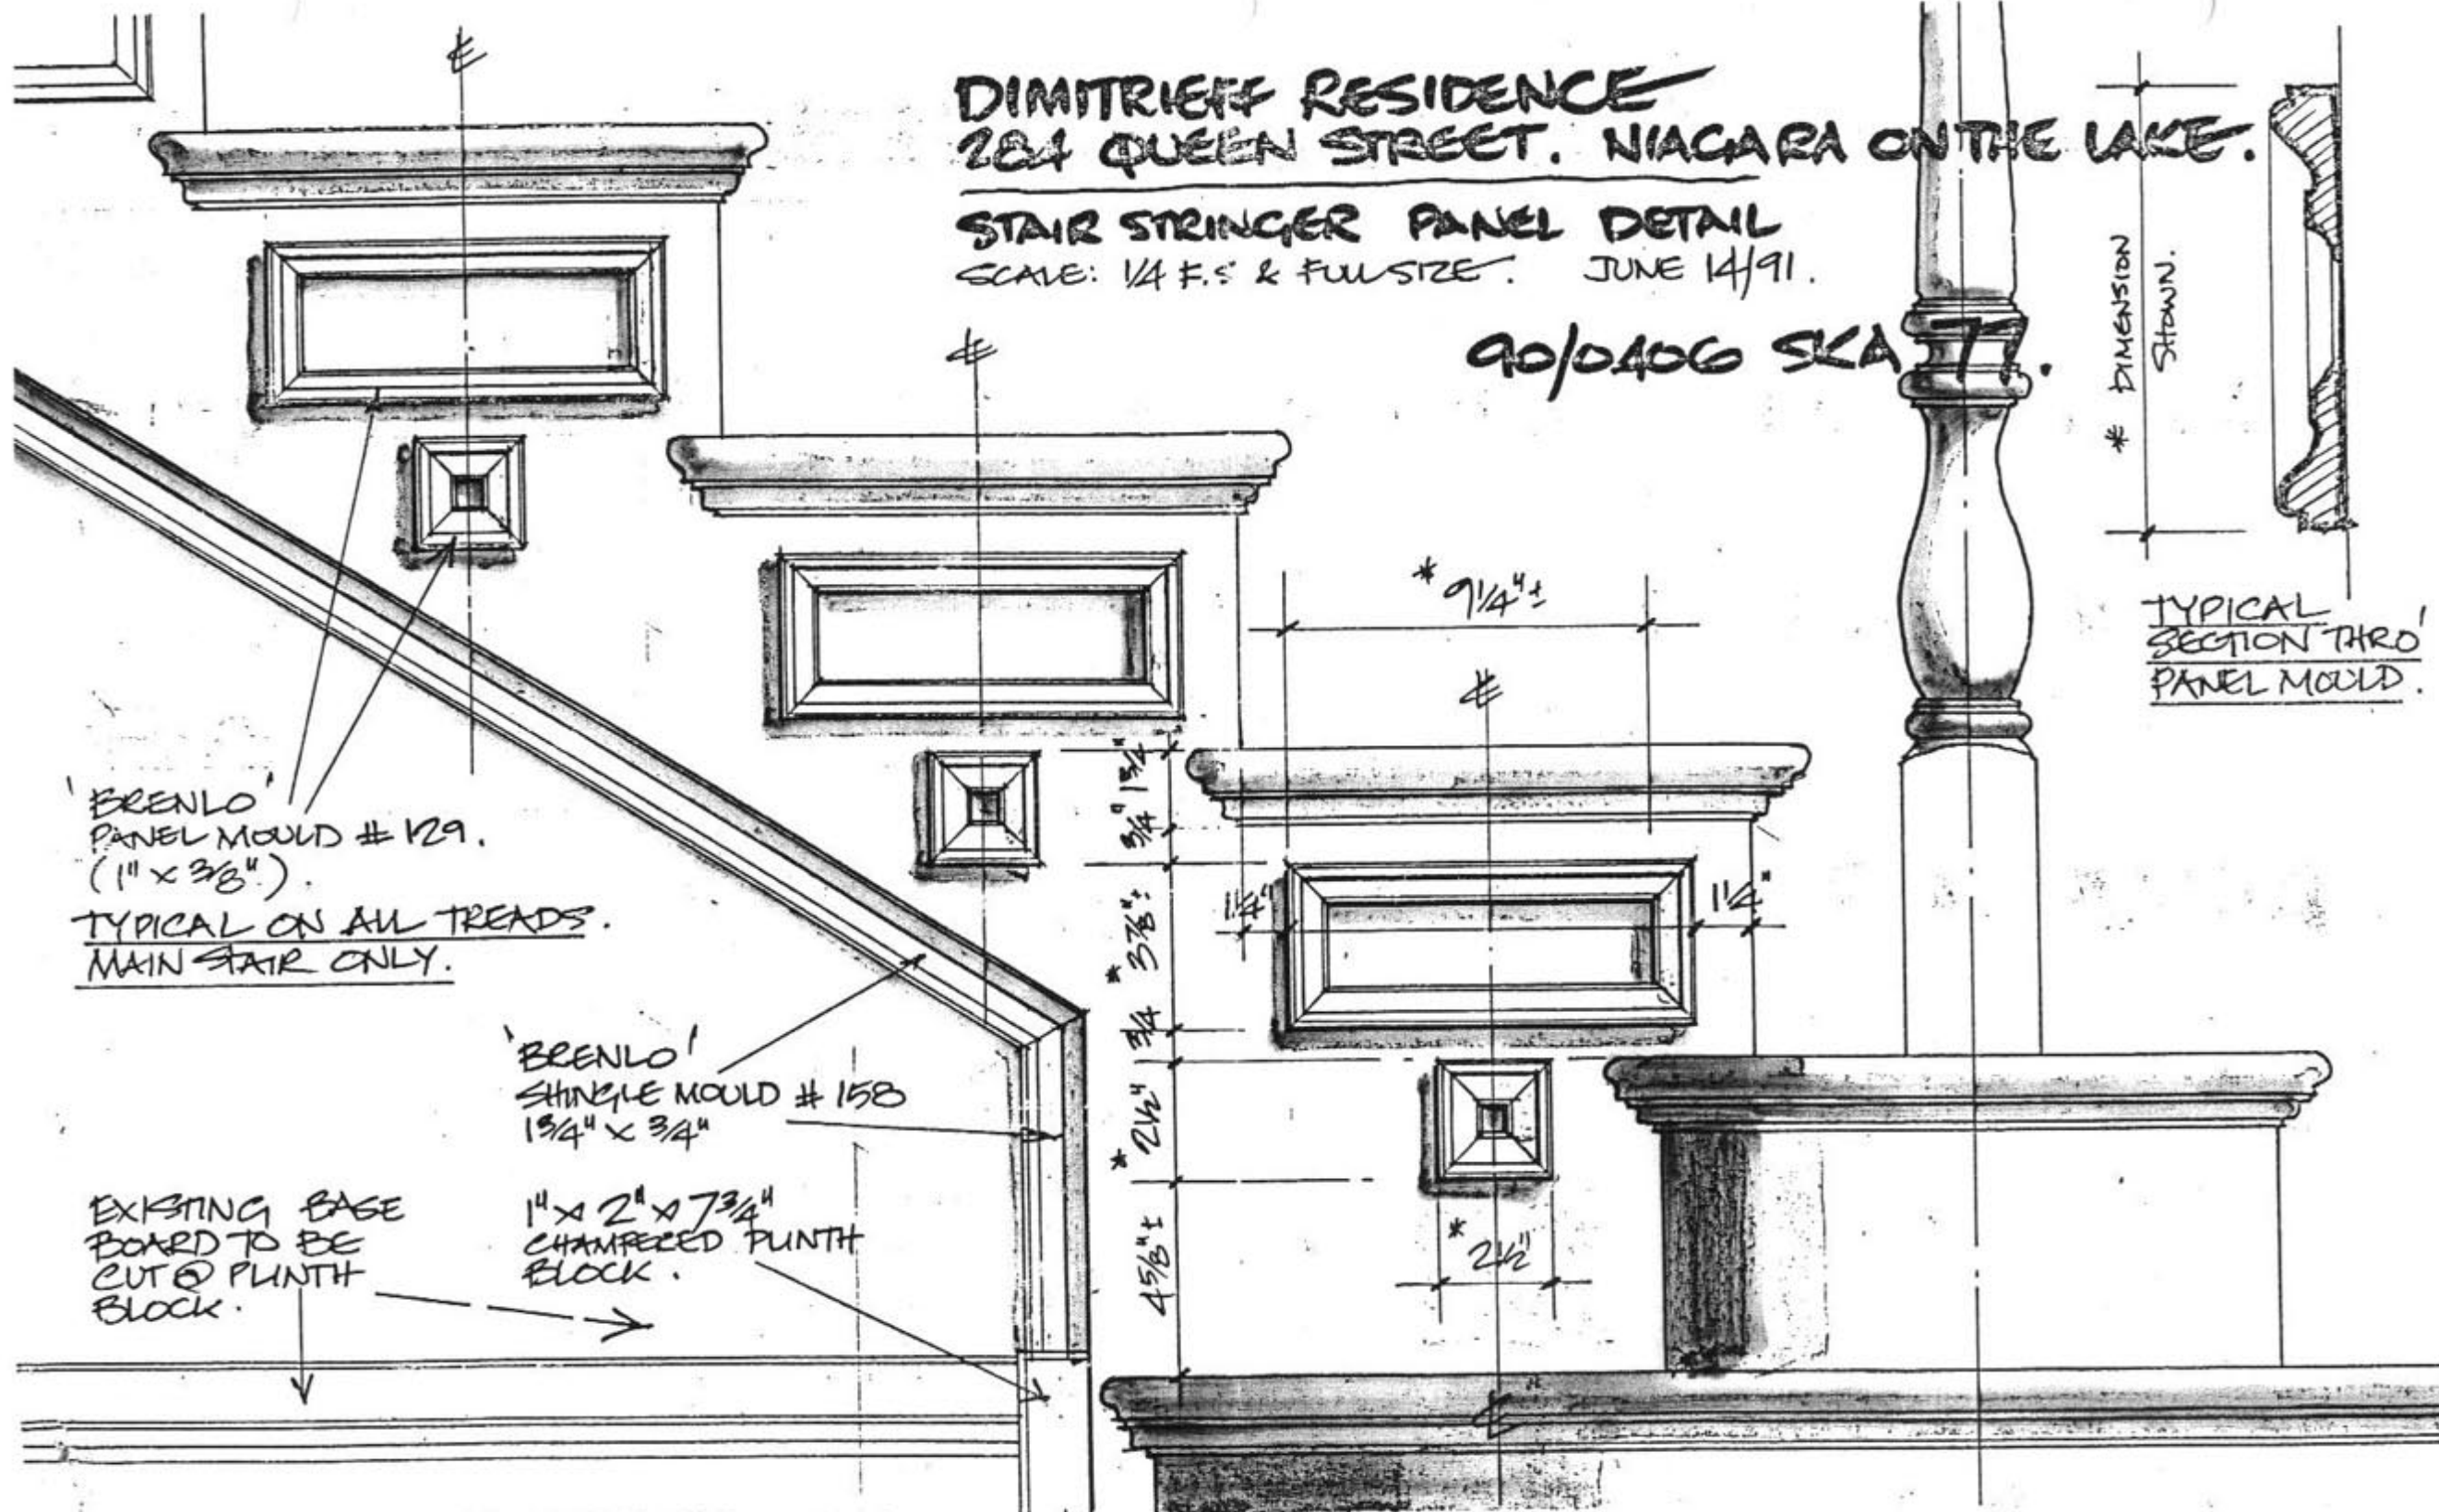


DIMITRIEFF RESIDENCE 284 QUEEN STREET, NIAGARA ON THE LAKE.

JUNE 16th 1911.


90/0406
SKA-78

STAIR/LANDING PANEL
DETAILS.

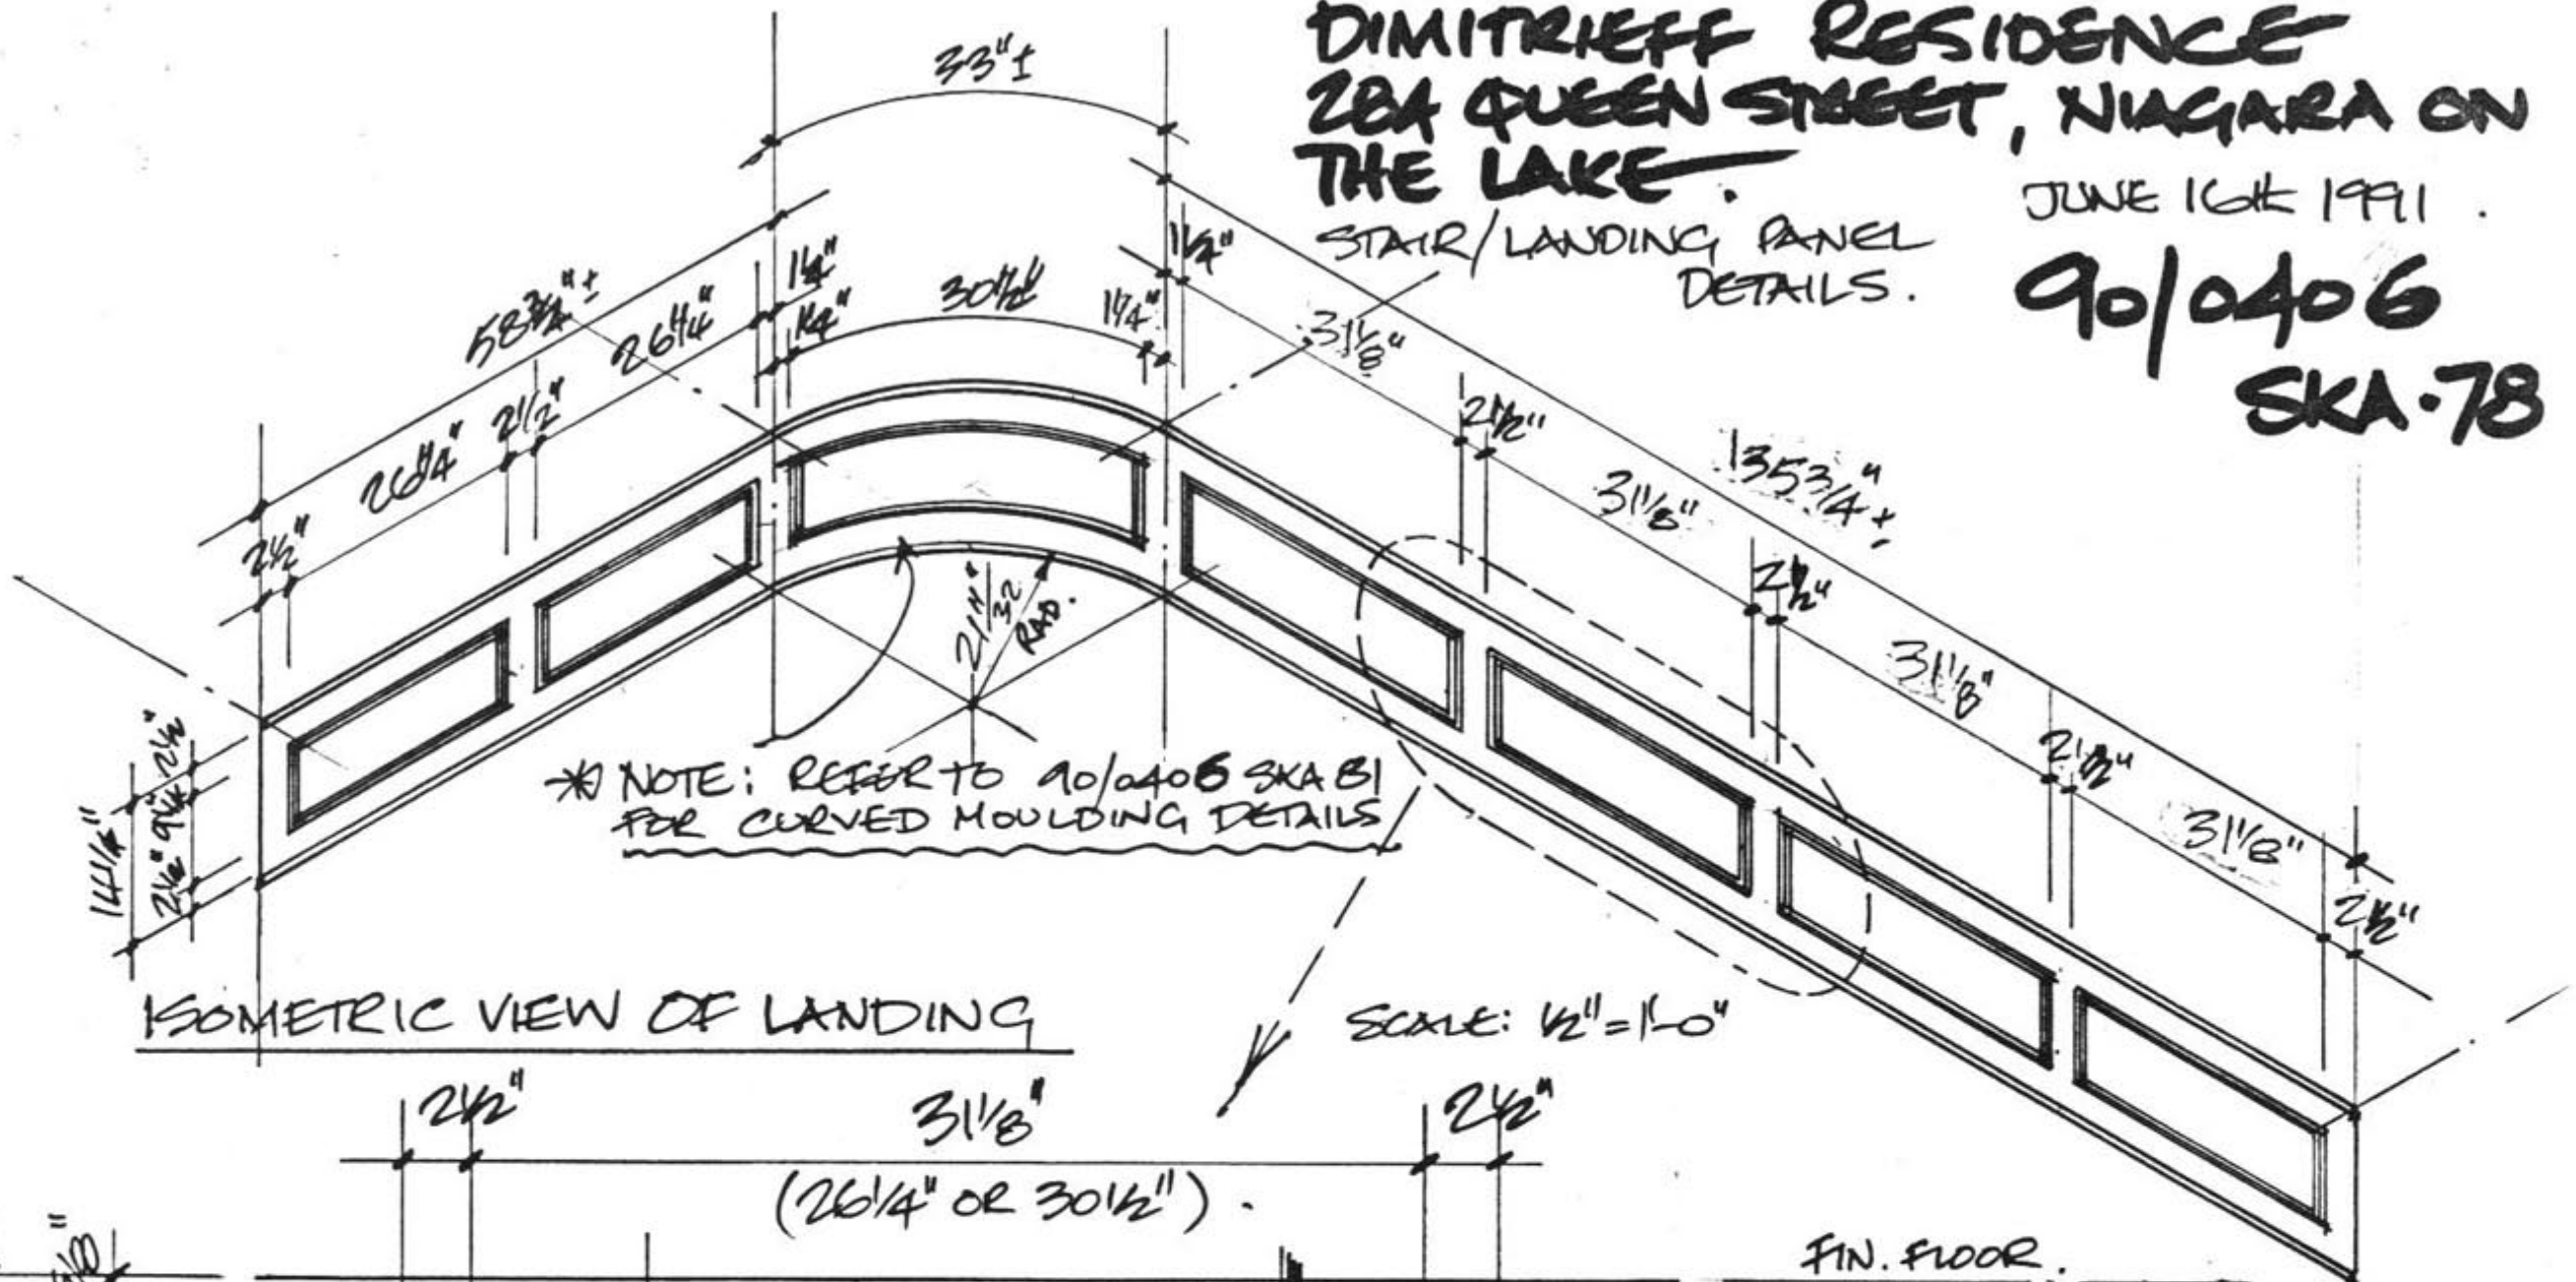


ISOMETRIC VIEW OF LANDING

SCALE: 1/2" = 1'-0"

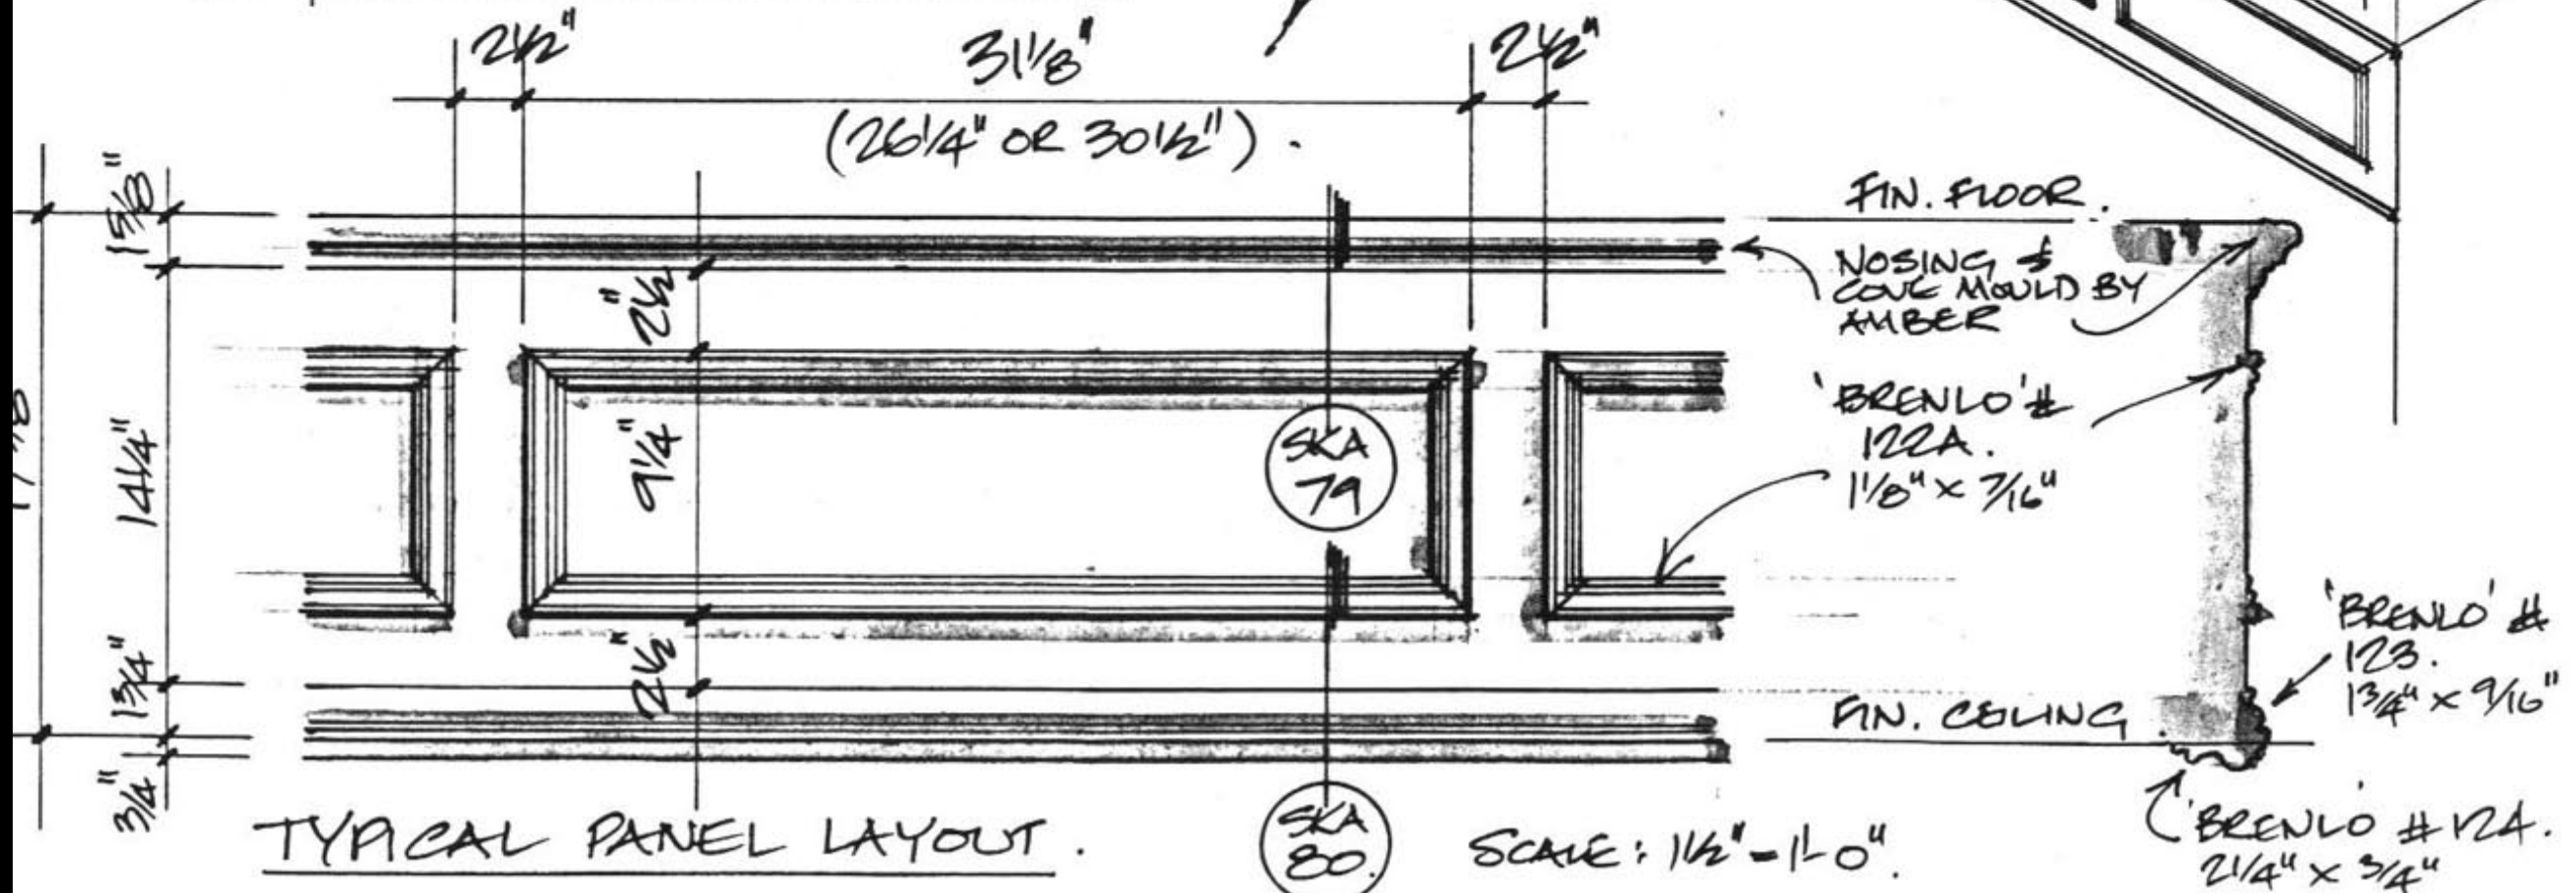

TYPICAL PANEL LAYOUT.

SCALE: 1/2" = 1'-0"

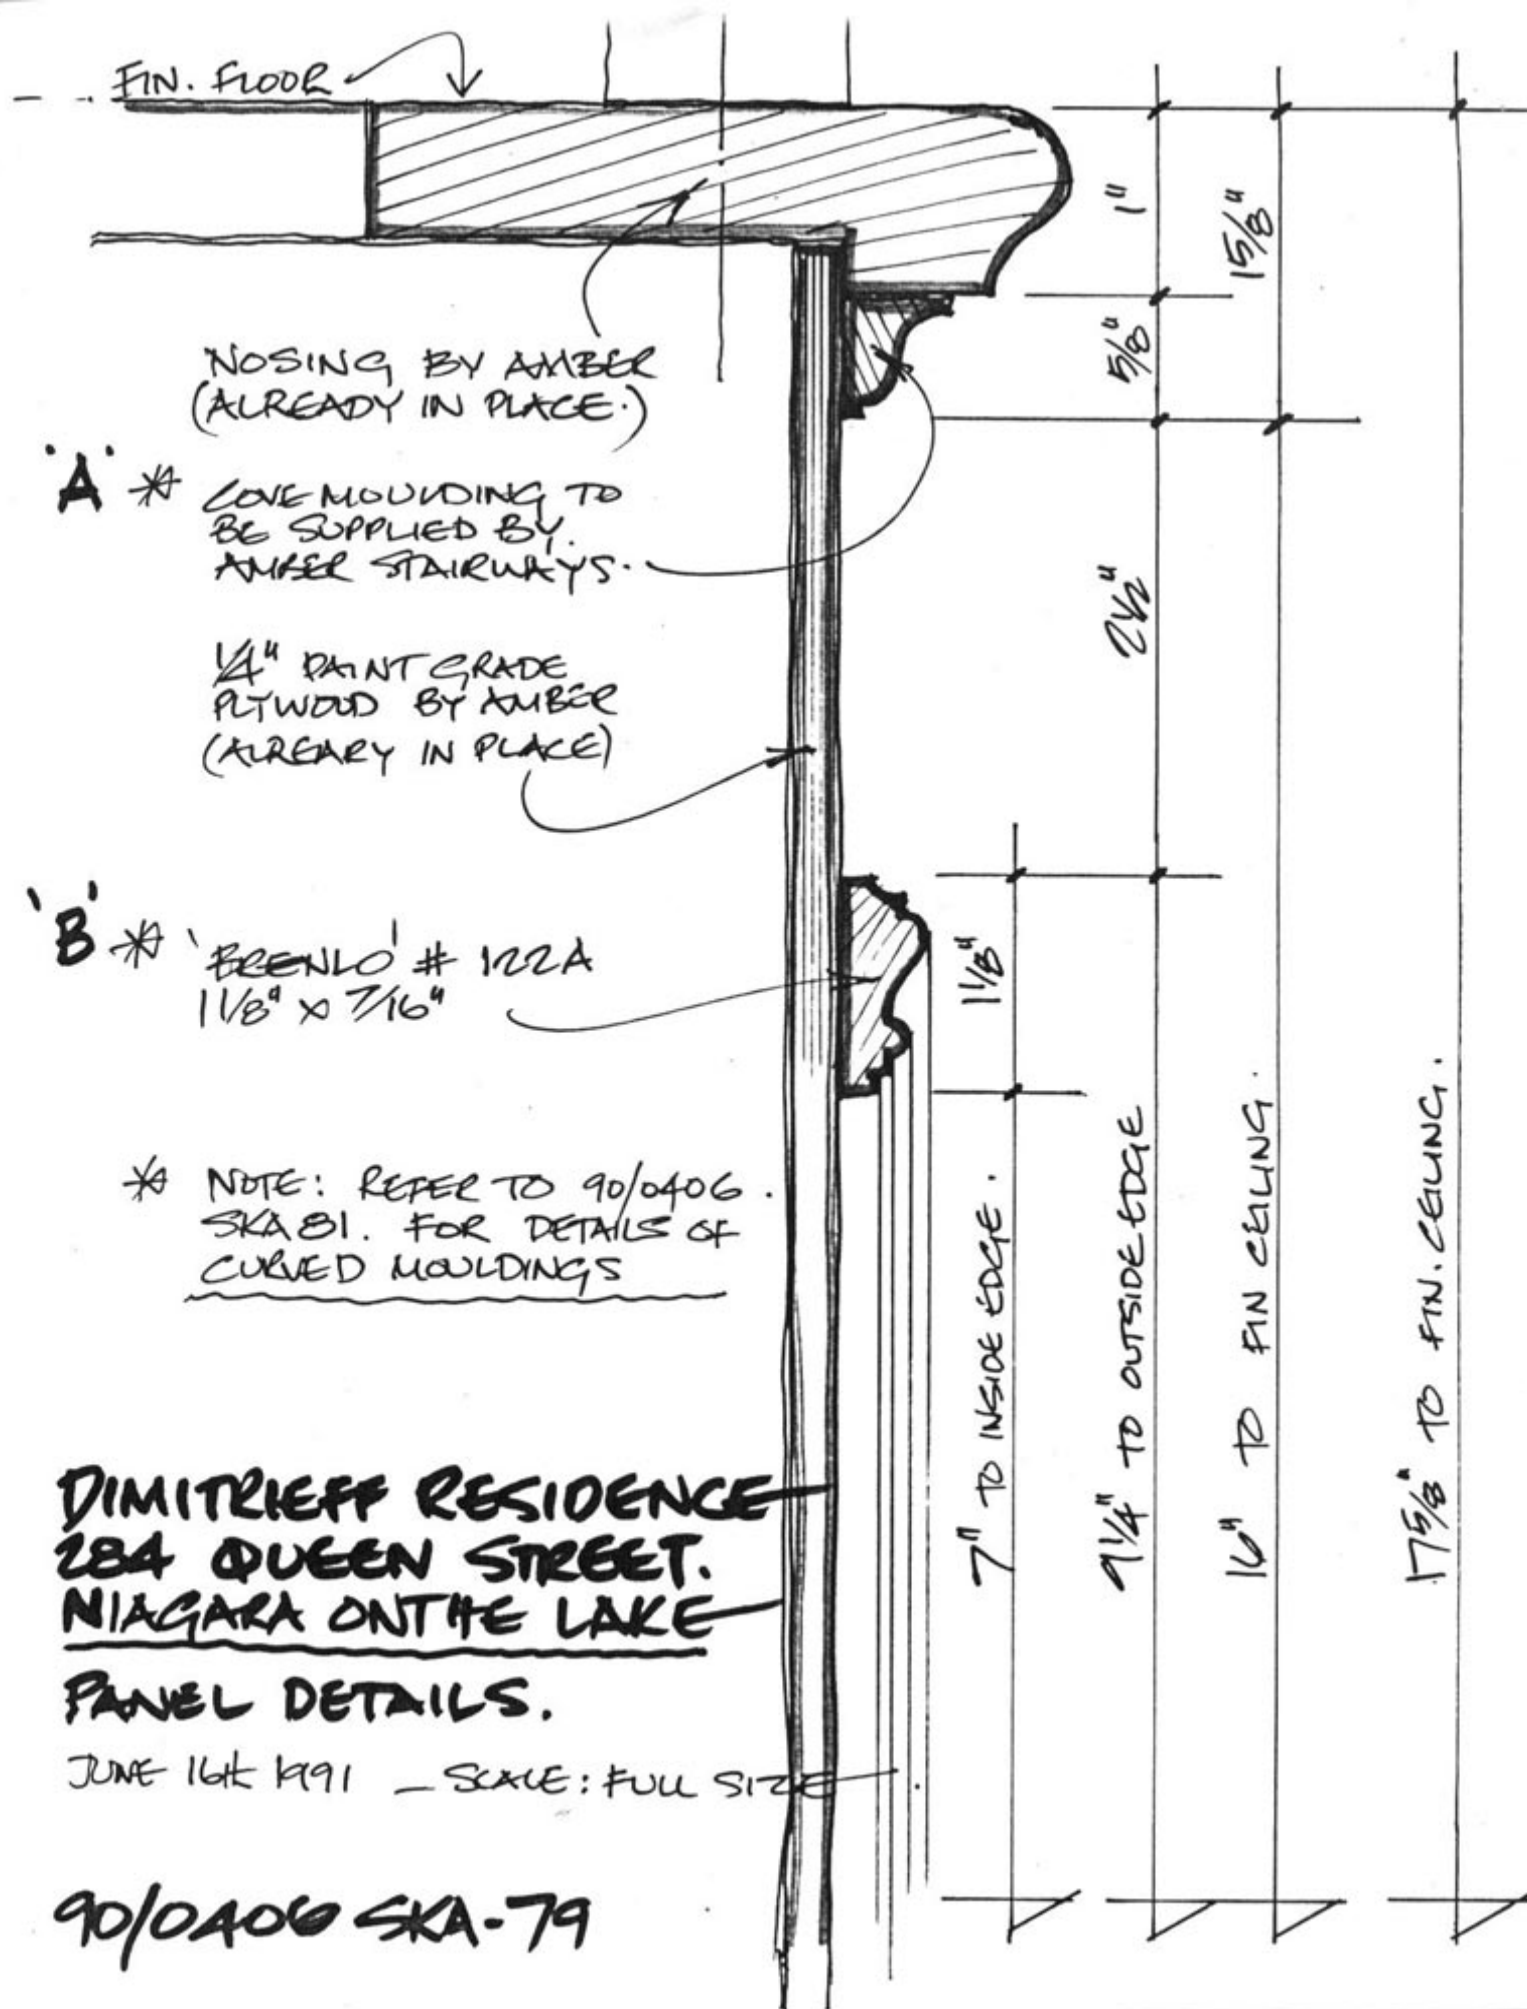

DIMITRIEFF RESIDENCE
284 QUEEN STREET.
NIAGARA ON THE LAKE.

PANEL DETAILS.

JUNE 16th 1991 - SCALE FULL SIZE

90/0406 SKA-80.

* REFER TO 90/0406
SKA-81. FOR DETAILS
OF CURVED MOLDINGS.

'B' * 'BRENLO' # 122A.
1 1/8" x 7/16"

1/4" PINT GRADE
PLYWOOD BY AMBER
(ALREADY IN PLACE)

'C' * 'BRENLO' # 123
1 3/4" x 9/16"

'D' * 'BRENLO' # 124
2 1/4" x 3/4"

